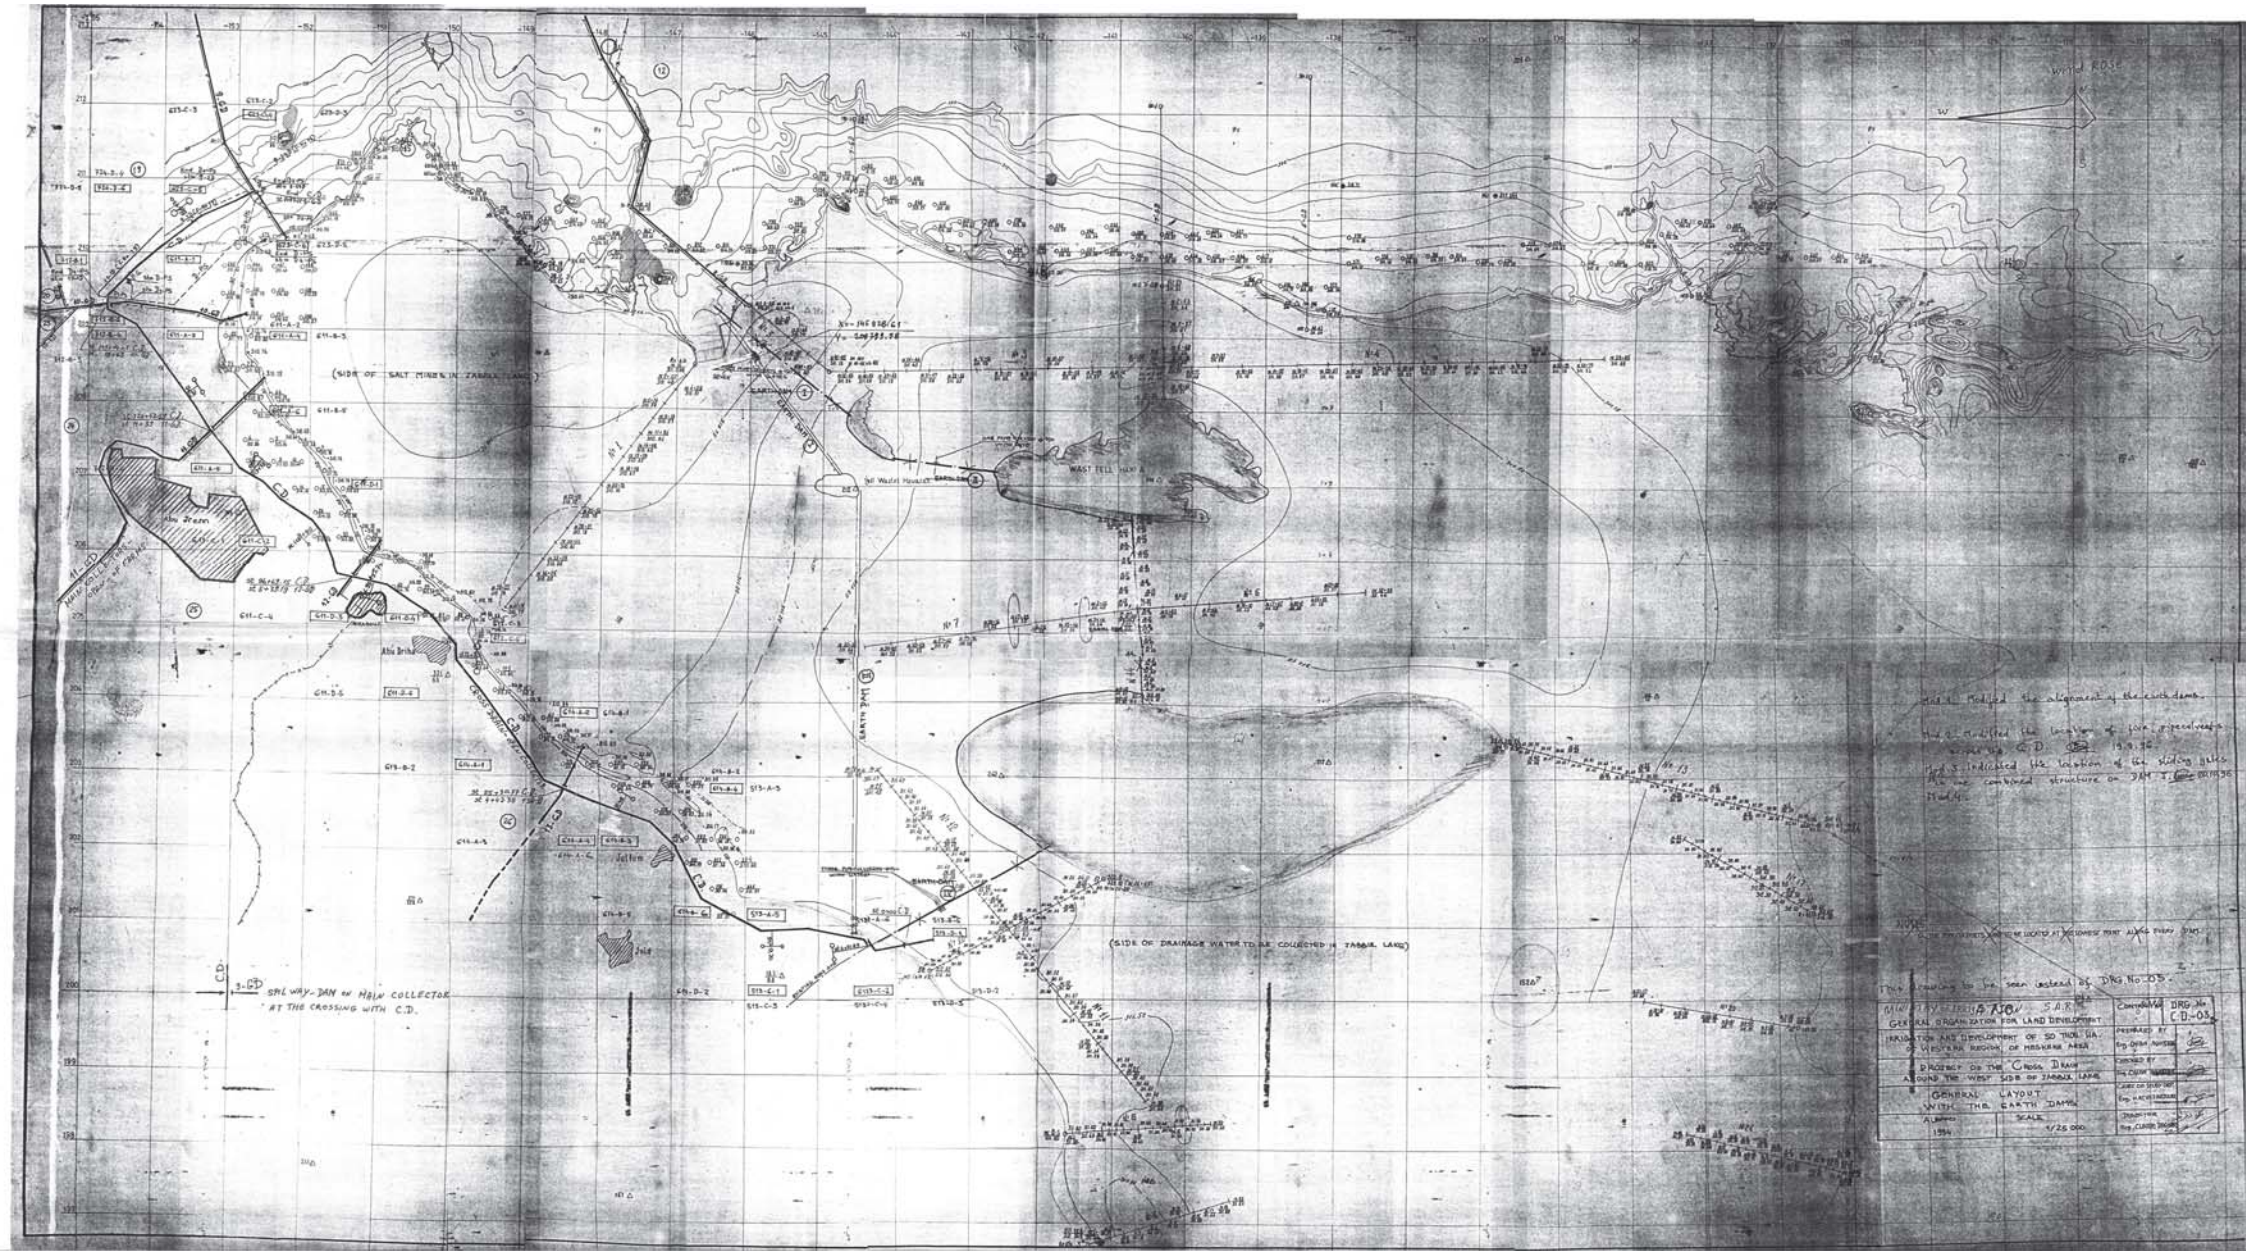

(SIDE OF SALT MINES IN ZABBUK LAKE)
(SIDE OF DRAINAGE WATER TO BE COLLECTED IN ZABBUK LAKE)
SAL WAY-DAM ON MAIN COLLECTOR AT THE CROSSING WITH C.D.
WAST FELL HAM A
EARTH DAM
Abu Brihi
Jellum
Jole
Wind Rose
Modified the alignment of the earth dams.
Modified the location of four pipe culverts across the C.D. 19.9.96.
Indicated the location of the sliding gates in the combined structure on DAM I.
This drawing to be seen instead of DRG. No. 03.
GENERAL ORGANIZATION FOR LAND DEVELOPMENT
IRRIGATION AND DEVELOPMENT OF SO THOU HA. OF WESTERN REGION OF MESKENE AREA
PROJECT OF THE CROSS DRAIN AROUND THE WEST SIDE OF ZABBUK LAKE
GENERAL LAYOUT WITH THE EARTH DAMS
ALBUMS 1994
SCALE 1/25 000
DRG. No. C.D.-03